# GENERAL ARRANGEMENT PLAN

CONS-100-01-R0




LEGEND

- Asphalt Carriageway
- Asphalt Carriageway (Coloured)
- Red Asphalt Cycle Track
- Flag Paved Footway
- Imprint Paving
- Feature Paved Footway
- Asphalt Footway
- Charcoal Tactile Paving
- Red Tactile Paving
- Verge Areas
- Existing Lighting Column
- Relocated Lighting Column
- Natural Stone Boulders
- Existing Tree
- Proposed Tree
- Scheme Extents

KEY PLAN:

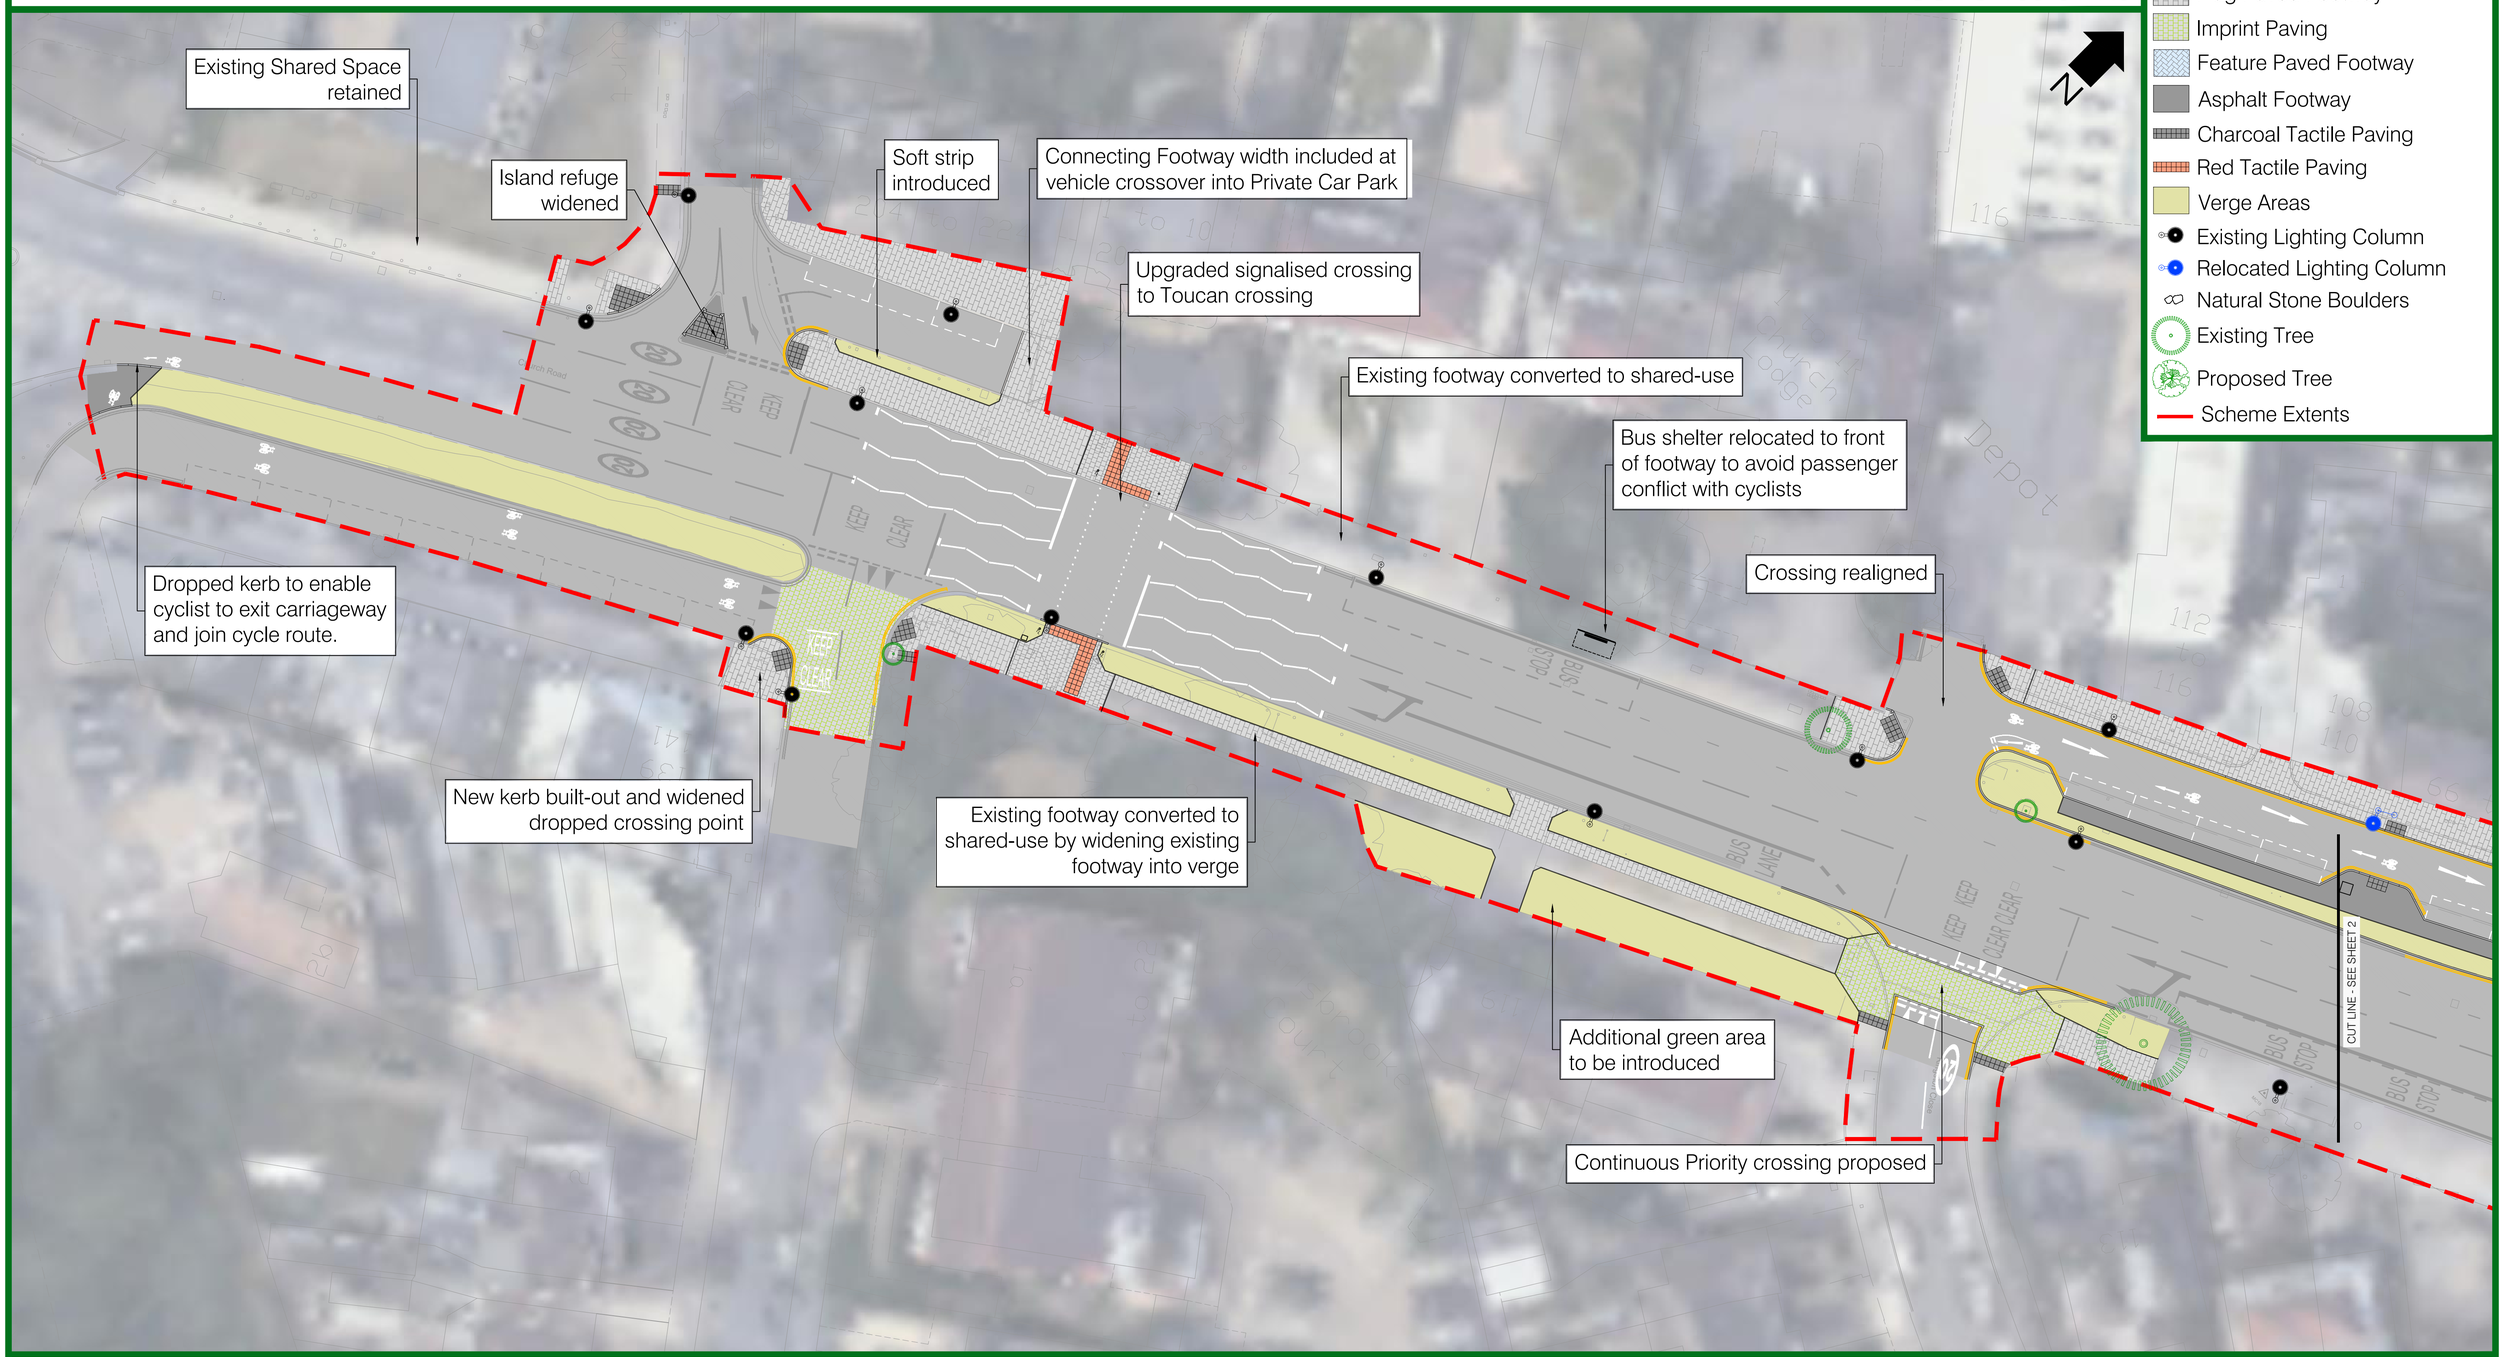


# VISIONS FOR NORTHOLT

## MANDEVILLE ROAD IMPROVEMENTS

PROJECT CENTRE

Ealing

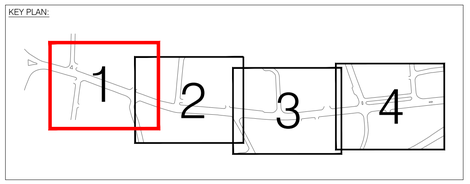www.ealing.gov.uk