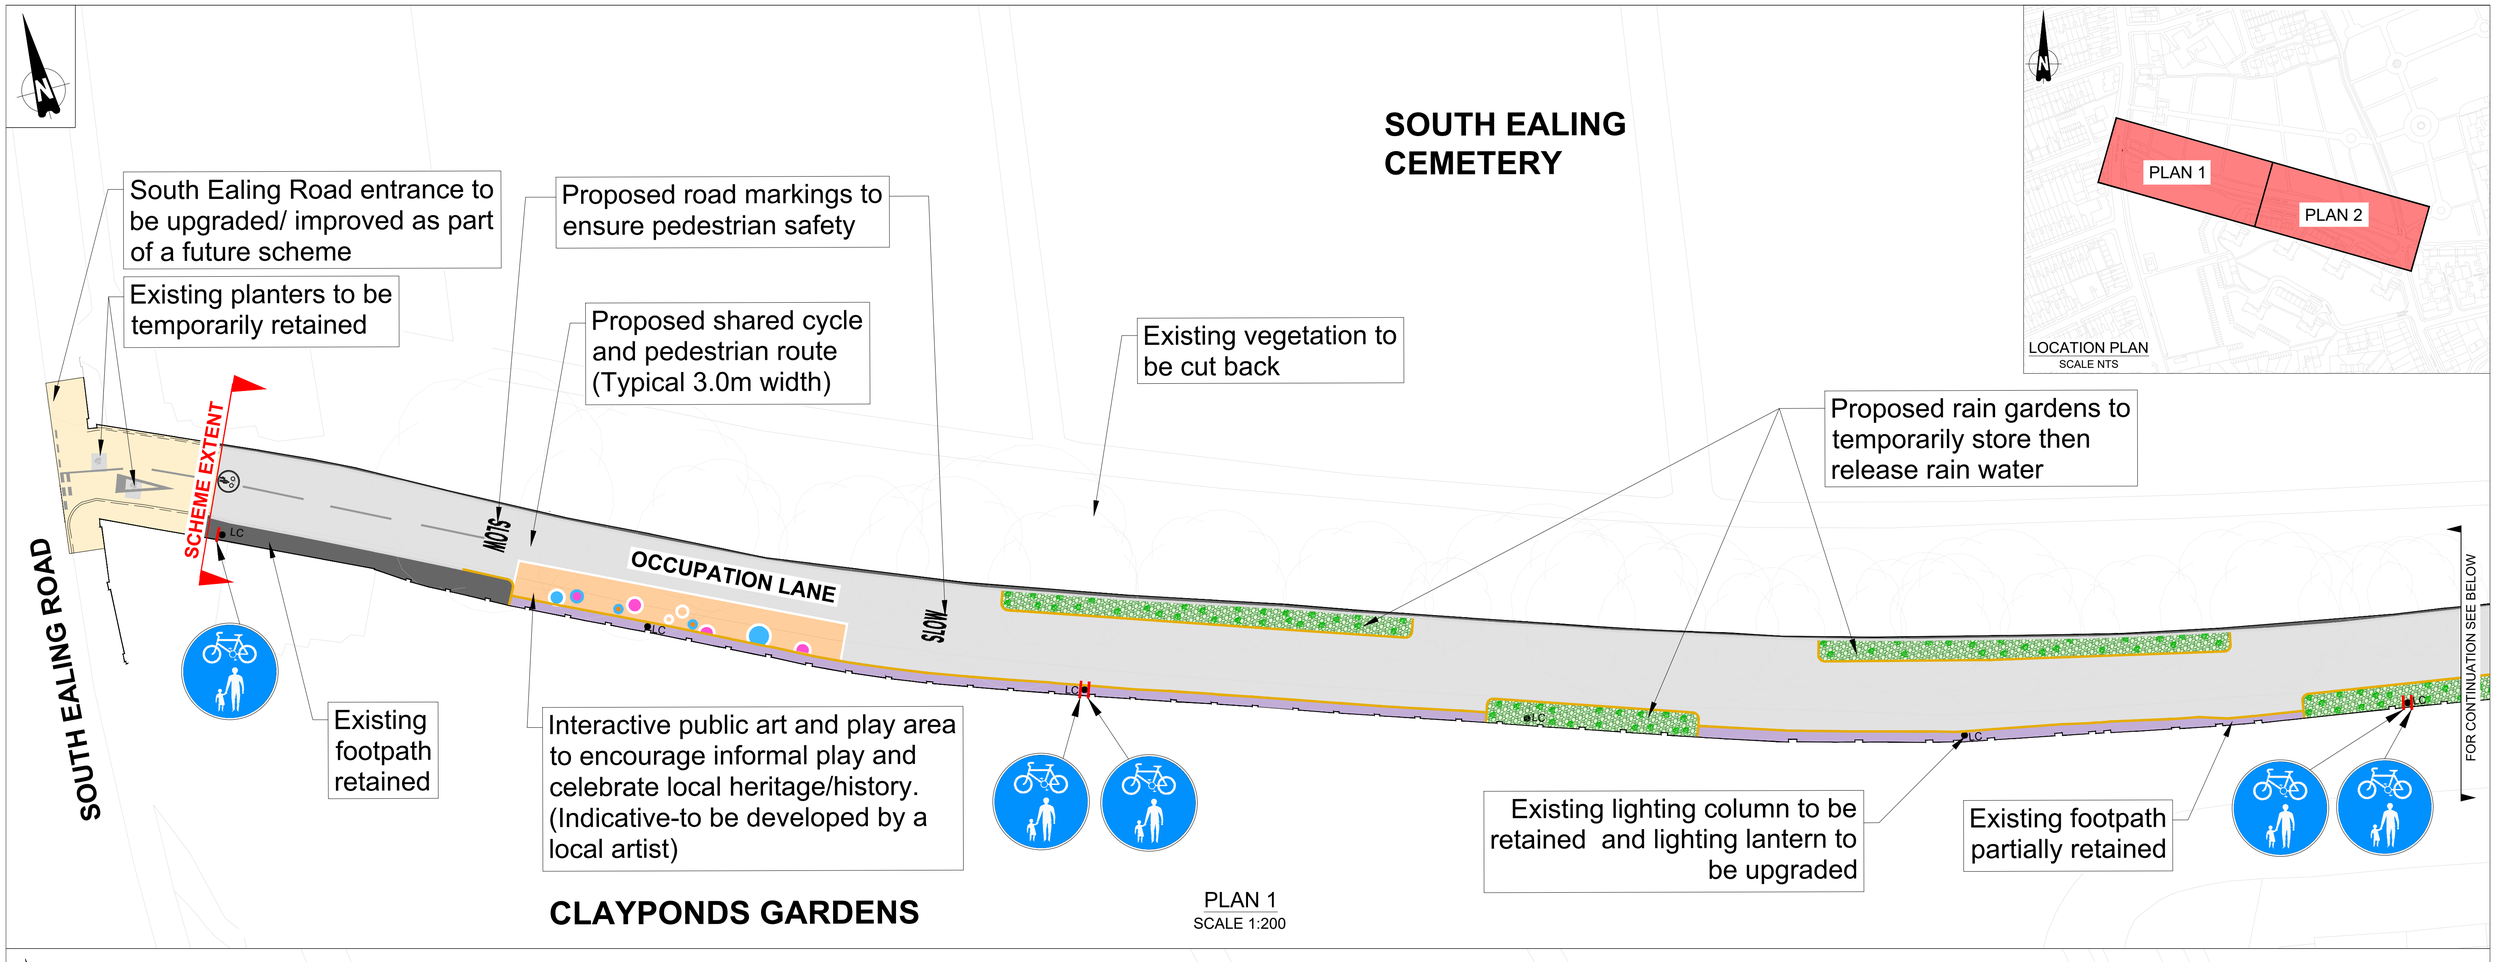
SOUTH EALING CEMETERY
South Ealing Road entrance to be upgraded/ improved as part of a future scheme
Existing planters to be temporarily retained
Proposed road markings to ensure pedestrian safety
Proposed shared cycle and pedestrian route (Typical 3.0m width)
Existing vegetation to be cut back
Proposed rain gardens to temporarily store then release rain water
SCHEME EXTENT
SLOW
OCCUPATION LANE
SOUTH EALING ROAD
LC
Existing footpath retained
Interactive public art and play area to encourage informal play and celebrate local heritage/history. (Indicative-to be developed by a local artist)
Existing lighting column to be retained and lighting lantern to be upgraded
Existing footpath partially retained
FOR CONTINUATION SEE BELOW
CLAYPONDS GARDENS
PLAN 1
SCALE 1:200
LOCATION PLAN
SCALE NTS
PLAN 1
PLAN 2
Existing vegetation to be cut back
Proposed road markings to ensure pedestrian safety
Proposed shared cycle and pedestrian route (Typical 3.0m width)
Ealing Broadway
Ealing Broadway
Kew Bridge
Occupation Lane
SCHEME EXTENT
Clayponds Hospital
FP
FOR CONTINUATION SEE ABOVE
Existing footpath partially retained
CLAYPONDS GARDENS
Existing footpath retained
Existing lighting column to be retained and lighting lantern to be upgraded
Potential indicative location for future access to Clayponds Estate
Interactive public art and play area to encourage informal play and celebrate local heritage/history. (Indicative-to be developed by a local artist)
CLAYPONDS AVE
Existing rain gardens
SCHEME EXTENT
Scale 1:200
5m 0m 5m 10m
PLAN 2
SCALE 1:200